NOTES

DO NOT SCALE – WORK TO DIMENSIONS – IF IN DOUBT ASK

THE MAXIMUM IMPOSED POINT LOAD FROM RACKING UPRIGHTS WILL BE 00000 Kgs. THROUGH A BASE PLATE AREA OF 00000 mm². REDIRACK ADVISE INDEPENDENT VERIFICATION OF THE CAPABILITY OF THE SUPPORTING STRUCTURE TO SUSTAIN SUCH LOADING.

THE INFORMATION ON THIS DRAWING IS THE PROPERTY OF REDIRACK LIMITED. IT MUST NOT BE COPIED WITHOUT WRITTEN CONSENT AND MUST BE RETURNED ON REQUEST.

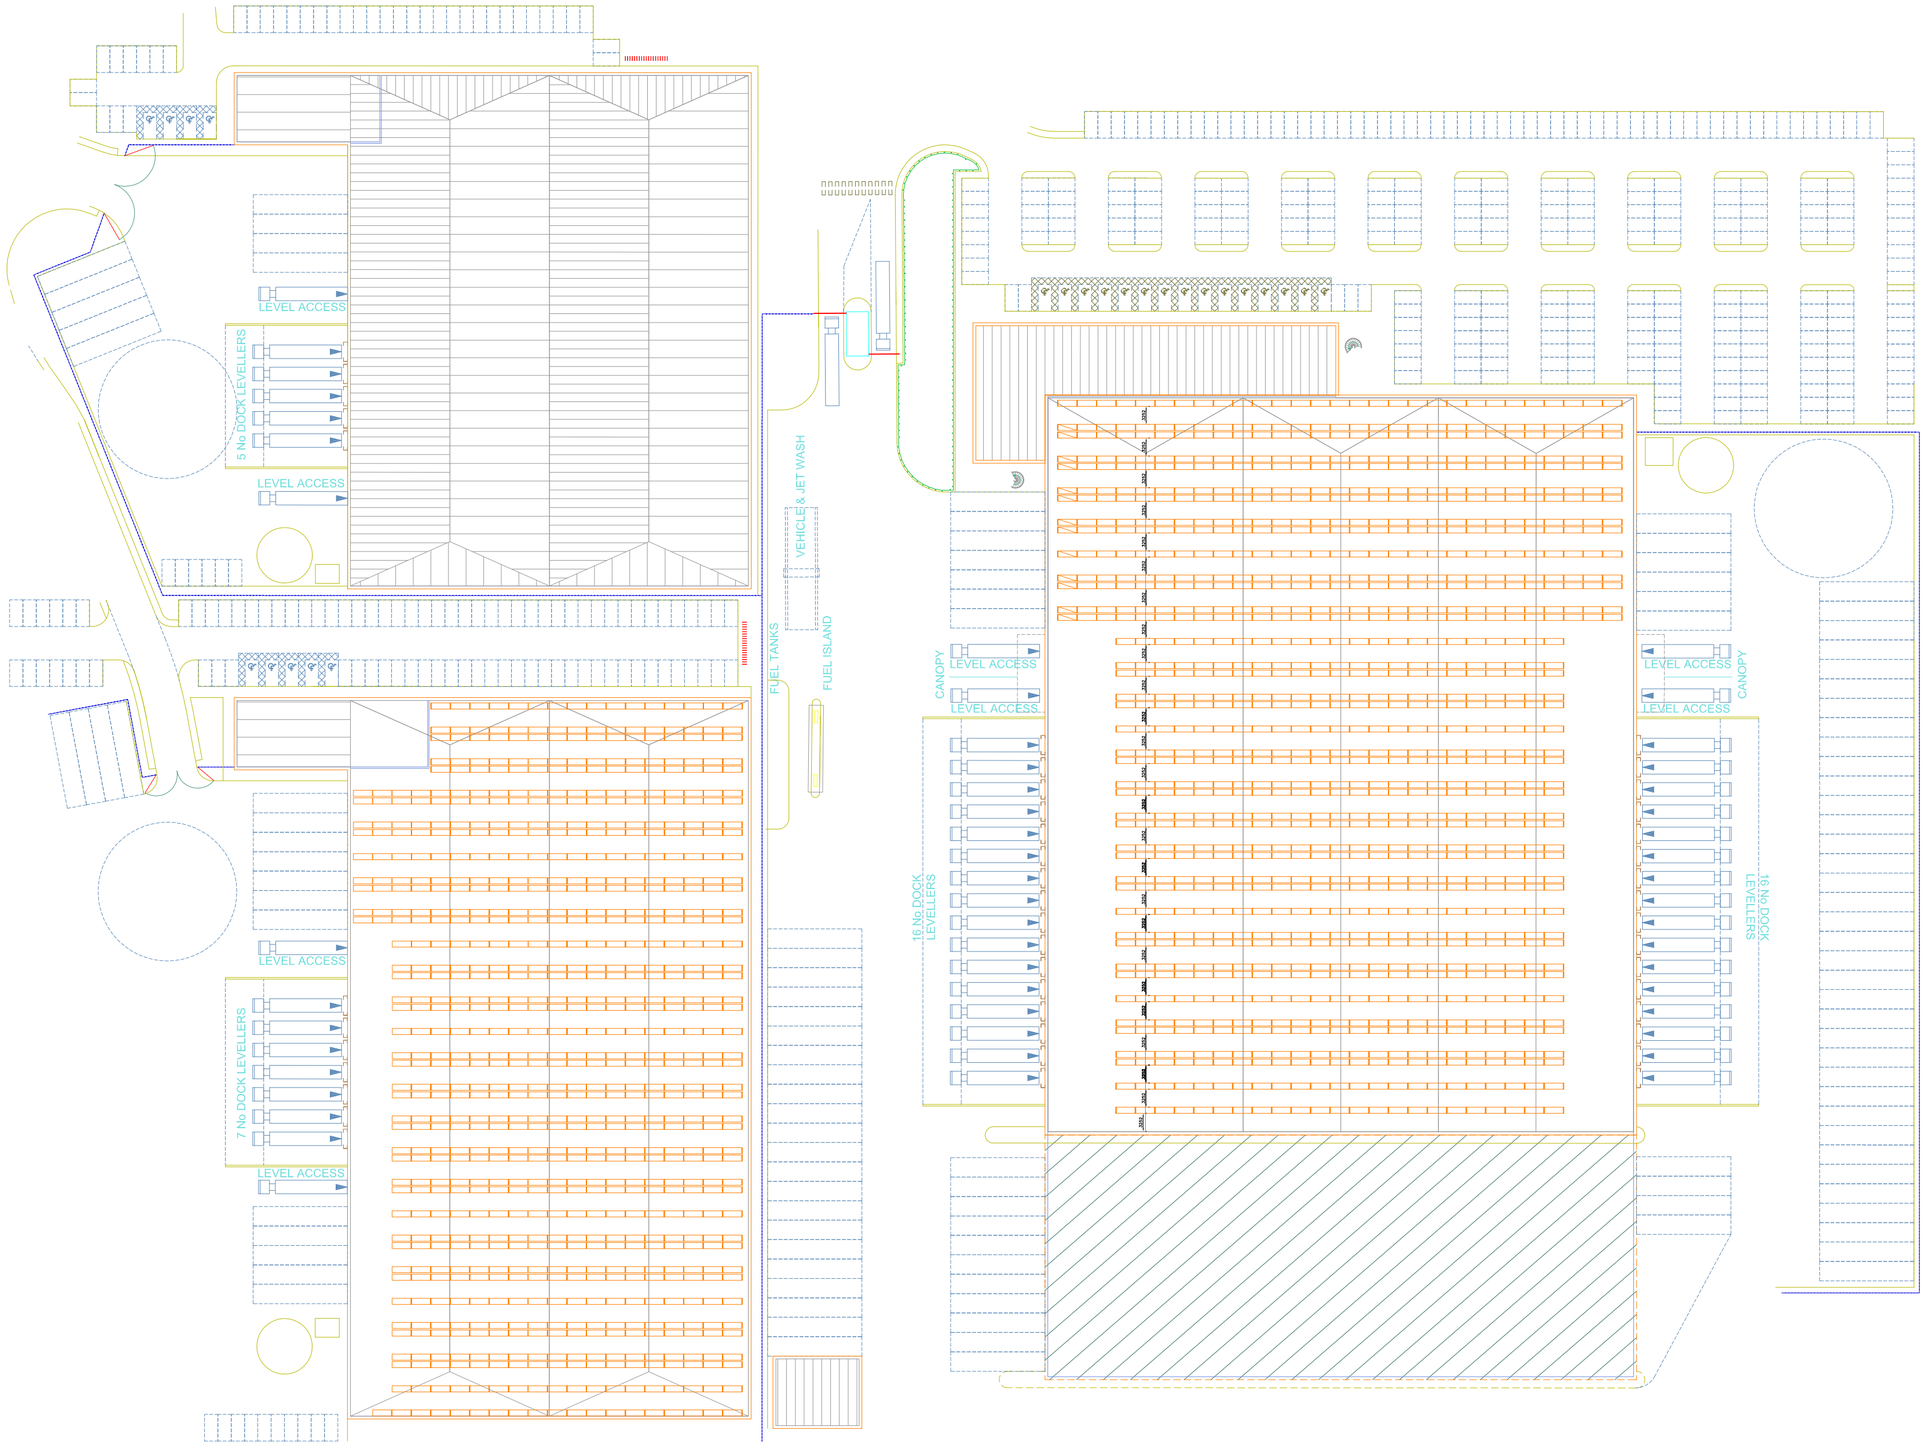

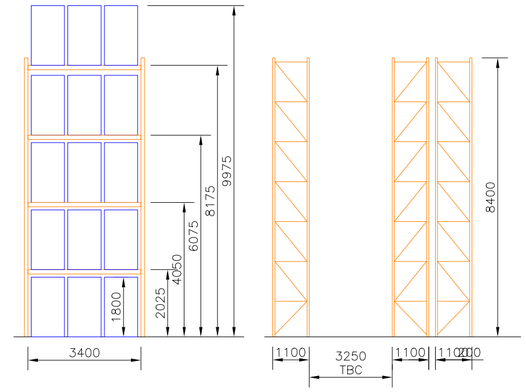

REACH TYPE FLT OPERATION
PALLETS 1000mm ENTRY X 1200mm DEEP
X 1800mmHIGH X 1000KGS
BASED ON 5 PALLETS HIGH
UNIT 1 PALLET CAPACITY = 15594
UNIT 3 PALLET CAPACITY = 11010

PALLET COUNT SUBJECT TO CONSEQUENTIAL LOSSES DUE TO BUILDING COLUMNS

REVISION	DATE

Redirack
REDIRACK LIMITED
WHARF ROAD
KILNHURST
ROTHERHAM
SOUTH YORKSHIRE
S64 5SU
TEL-01709 584711
FAX-01709 589821

FM 1843

sema

TITLE
PROPOSED RACKING LAYOUT
WINGATE SITE
FOR:
CANMOOR DEVELOPEMENTS

DRAWN BY	SCALE	DATE
DJF	DO NOT	20.06.11

© REDIRACK LTD.

DRAWING NUMBER: PRELIM DWG 4A

REVISION: